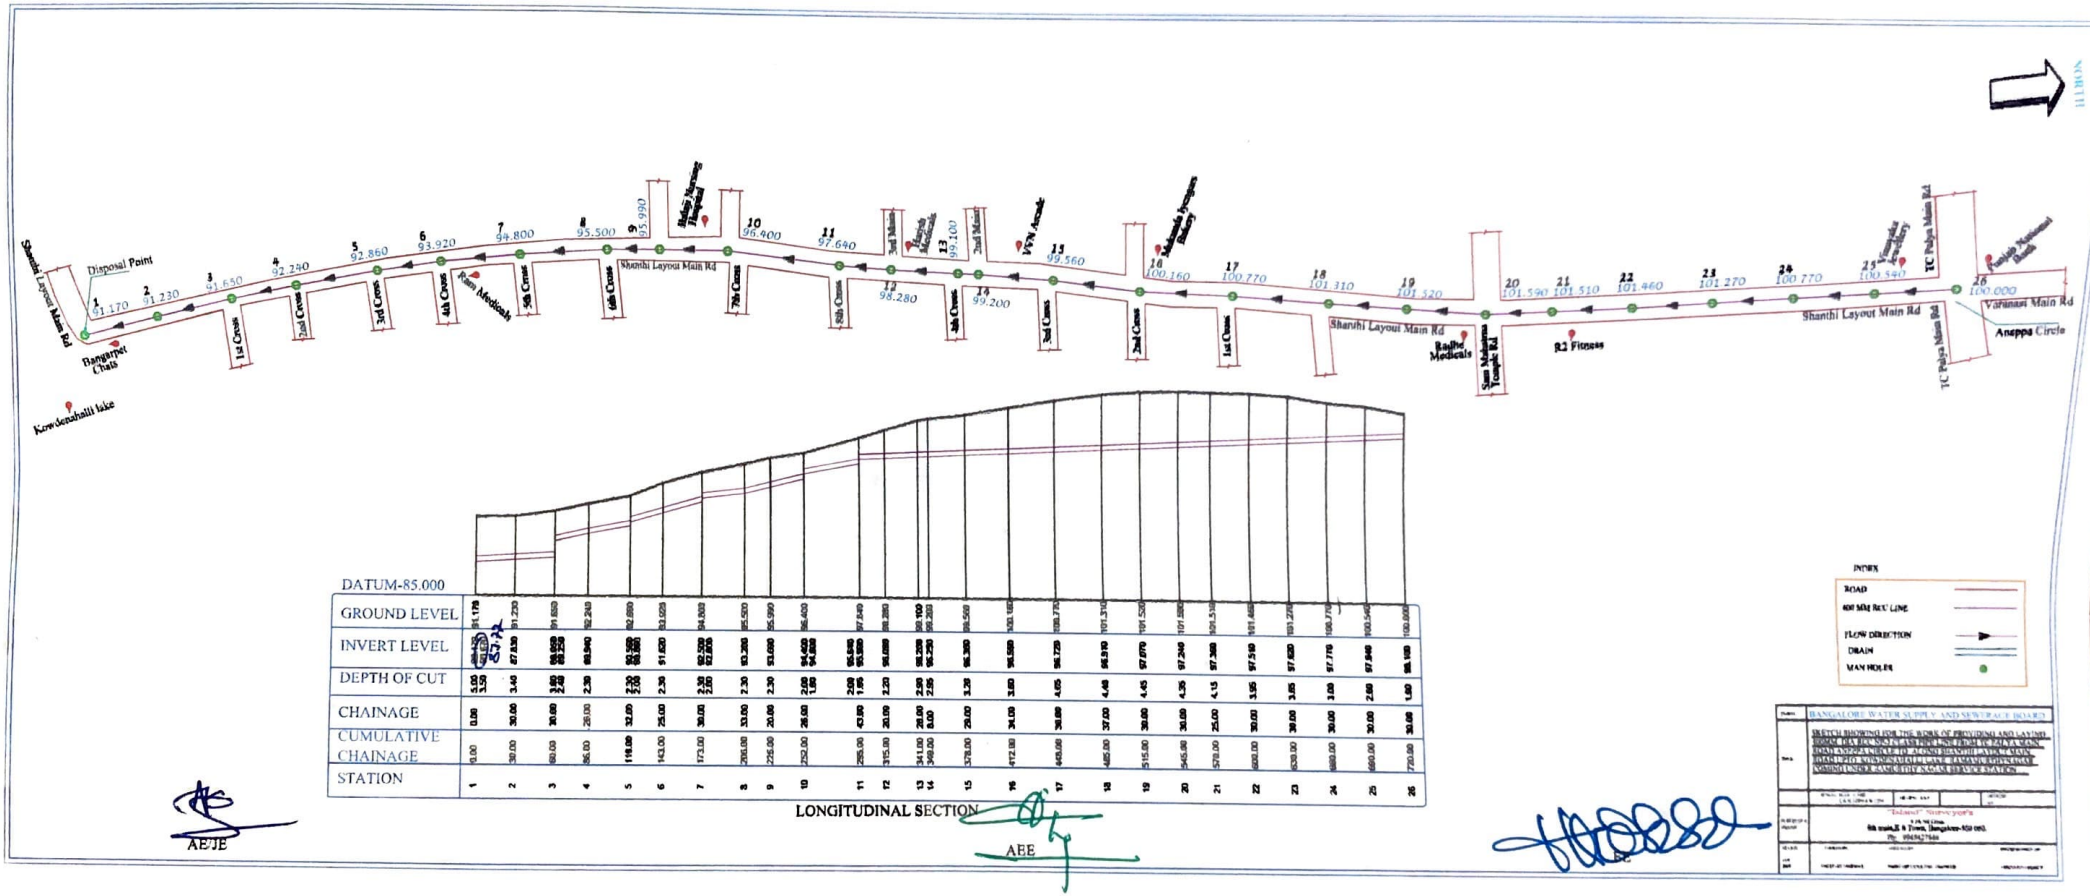

DATUM-85.000

GROUND LEVEL	91.170	91.230	91.650	92.240	92.860	93.920	94.800	95.500	95.990	96.400	97.640	98.280	99.100	99.200	99.560	100.160	100.770	101.310	101.520	101.590	101.510	101.460	101.270	100.770	100.540	100.000
CHAINAGE	0.00	30.00	30.00	28.00	32.00	25.00	30.00	33.00	20.00	26.00	43.00	20.00	28.00	8.00	24.00	36.00	37.00	38.00	30.00	25.00	30.00	30.00	39.00	30.00	30.00	30.00
CUMULATIVE CHAINAGE	0.00	30.00	60.00	88.00	119.00	143.00	173.00	206.00	225.00	252.00	295.00	315.00	343.00	348.00	372.00	408.00	445.00	483.00	515.00	545.00	575.00	605.00	630.00	660.00	690.00	720.00
STATION	1	2	3	4	5	6	7	8	9	10	11	12	13	14	15	16	17	18	19	20	21	22	23	24	25	26

LONGITUDINAL SECTION

INDEX
ROAD
RCC LINE
FLOW DIRECTION
DRAIN
MAN HOLE

BANGALORE WATER SUPPLY AND SEWERAGE BOARD


SCALE: AS SHOWN

"Infotech" Surveyors

AE/JE

AEE